"NASH'S PLYMOUTH SUB."

A PART OF THE E½ OF THE SE¼ OF SEC. 27, T1S, R8E,

VILLAGE OF PLYMOUTH,

WAYNE COUNTY,

MICHIGAN.

SCALE 1 IN. = 100 FT.

0 100 200 300

COPY

Register's Office } ss.
Wayne County.
Plat of Nash's Plymouth Subd
was Recorded this 24 day of Mar A.D., 1921 At 9 45 o'clock A. M. in Liber 43 of Plats on Page 55
Otto Stall
Register of Deeds.
ORIGINAL ON FILE.

Mar-22-1921
Jno. L. Hussey
Deputy Auditor General

I HEREBY CERTIFY THAT THIS COPY IS A TRUE COPY OF THE MAP OR PLAT FORWARDED THE REGISTER OF DEEDS FOR RECORDING.
COMPARED Mar 22-1921
Jno. L. Hussey
DEPUTY AUDITOR GENERAL.

FILED IN AUDITOR GENERAL'S DEPT.
Mar 26-1921
Jno L Hussey
DEPUTY AUDITOR GENERAL.

COLMAN AND HARDING
CONSULTING AND CONSTRUCTION ENG'RS
702 KREEGE BL'D'G
DETROIT
Blaine Holman
7/30/1920

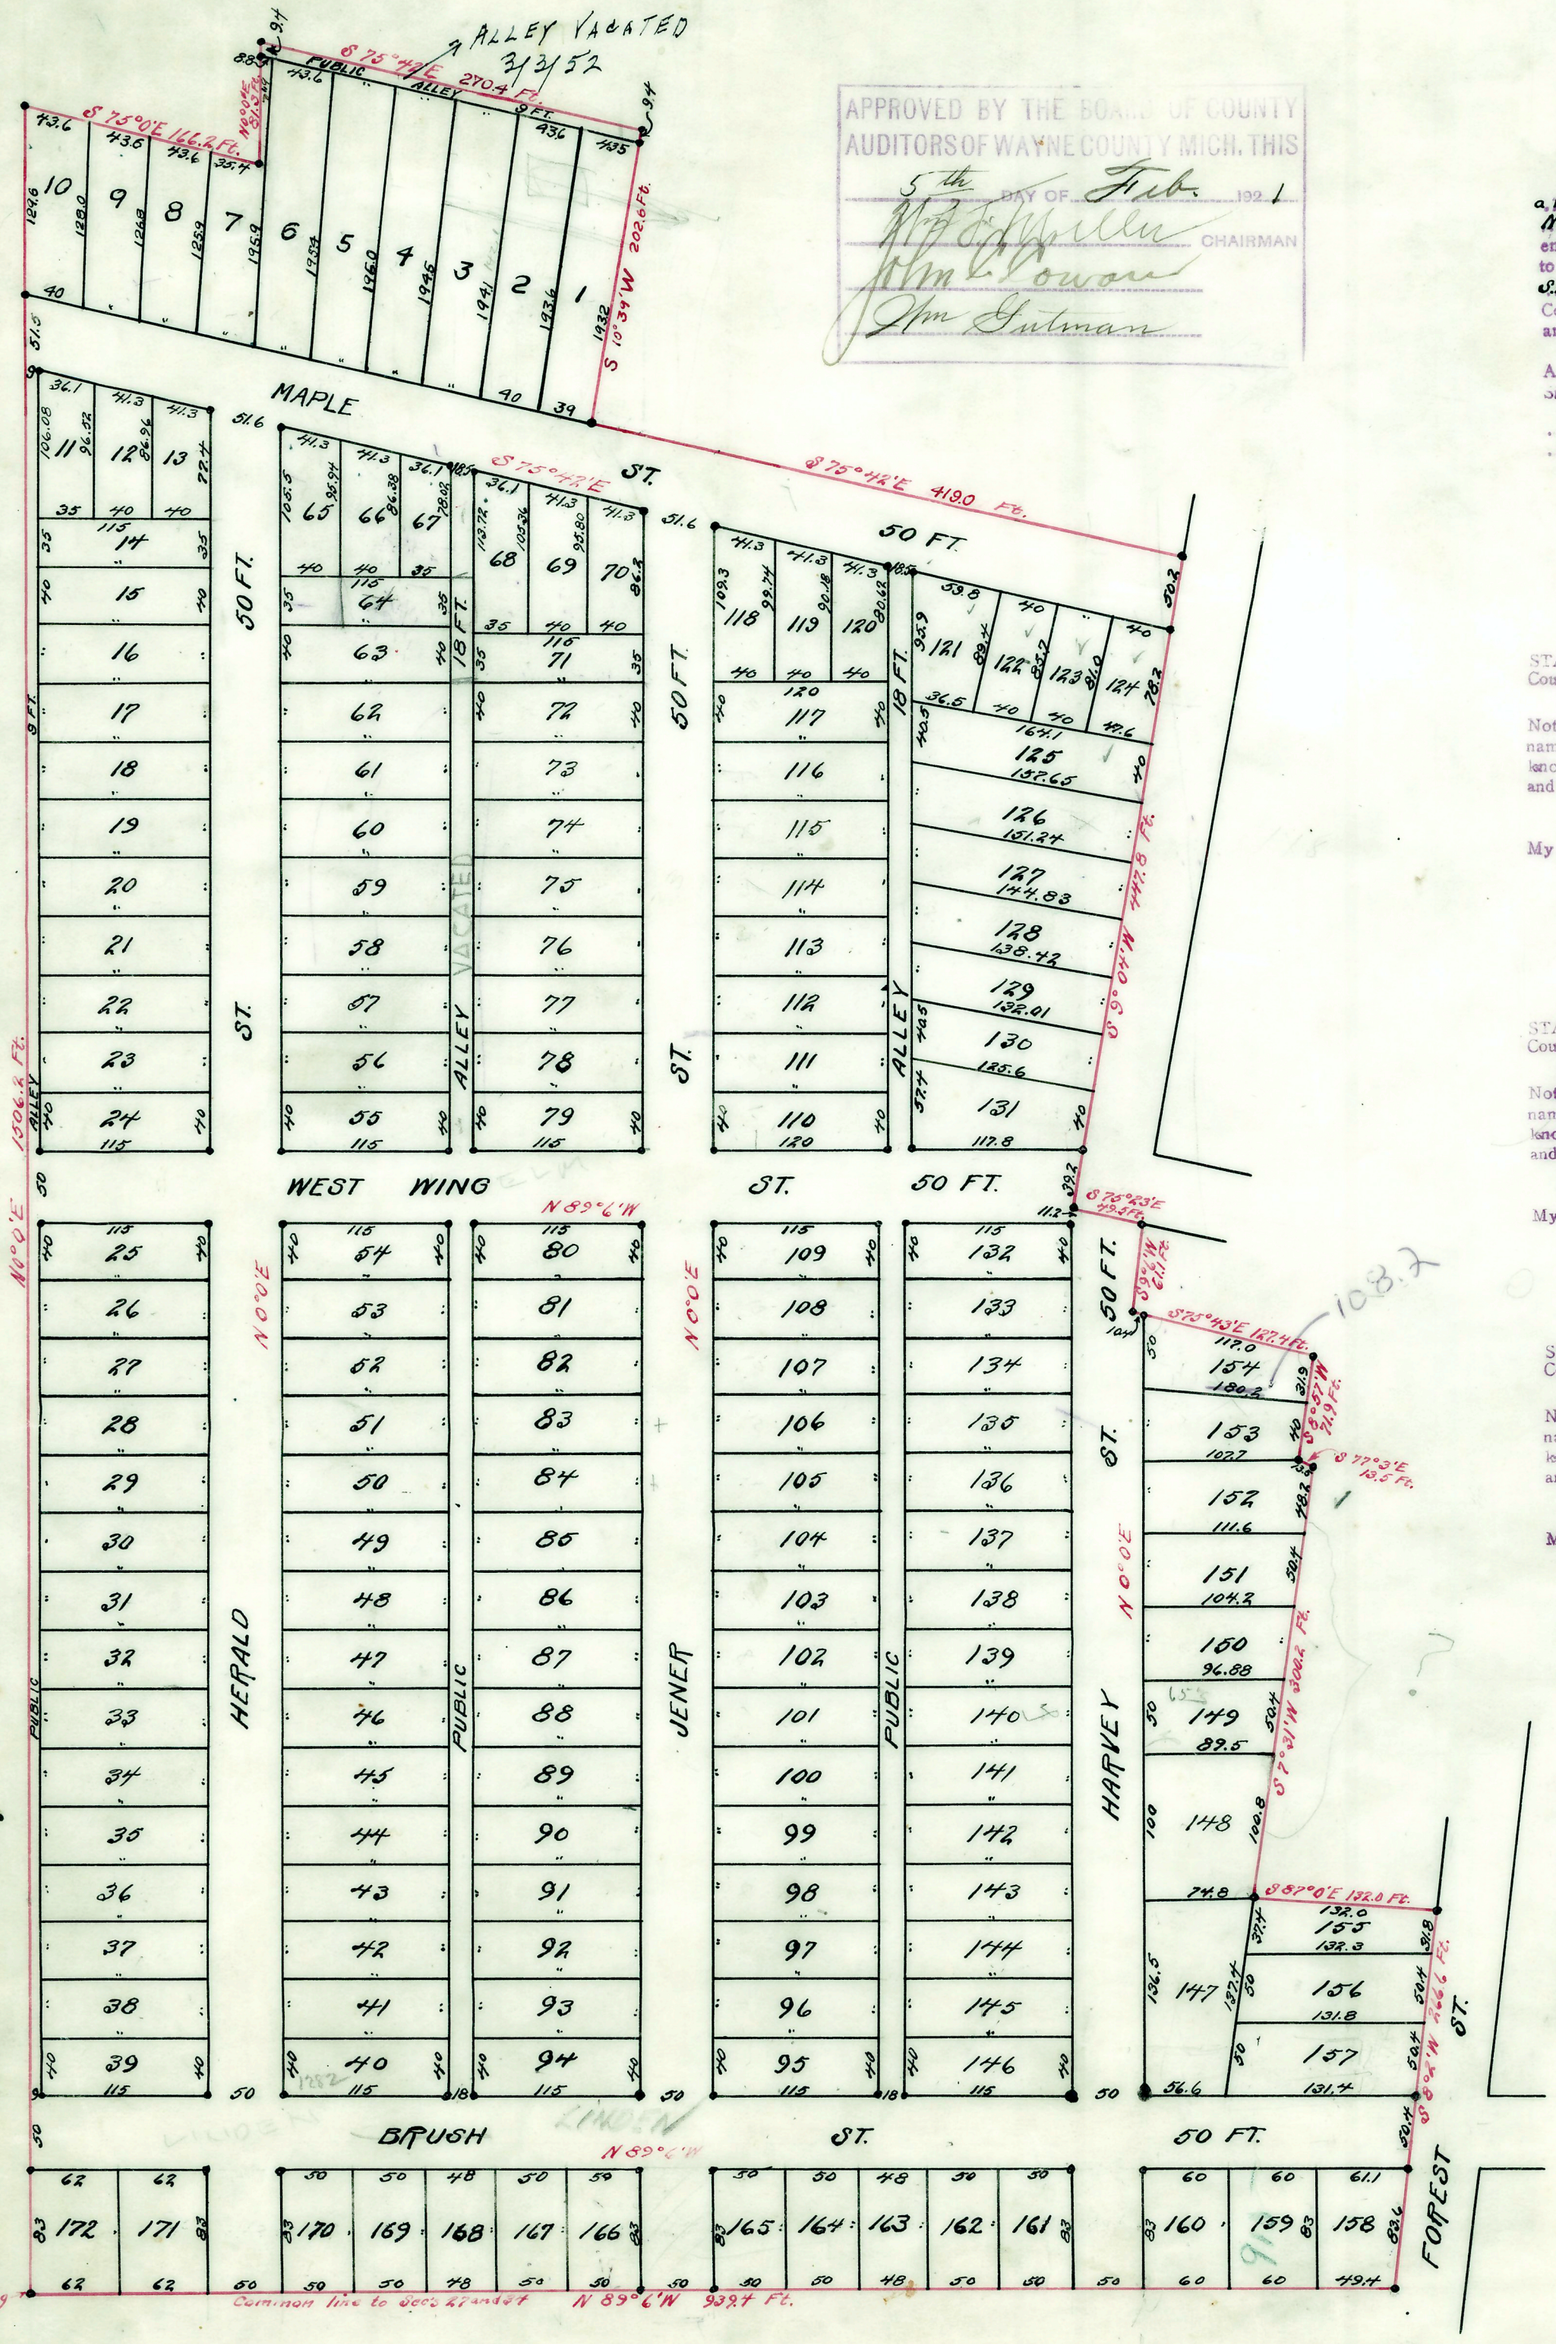

APPROVED BY THE BOARD OF COUNTY AUDITORS OF WAYNE COUNTY MICH. THIS 5th DAY OF Feb. 1921
Wm F. Weller
John L. Lowe
Jm Gilman
CHAIRMAN

KNOW ALL MEN BY THESE PRESENTS, That Jessie M. Nash a widow and Roy Herald and Mabel G. Herald his wife, and Clarence E. Gittins and Lois F. Gittins his wife, as proprietors, and Erford Z. Nash as mortgagee, have caused the land embraced in the annexed plat to be surveyed, laid out and platted, to be known as "Nash's Plymouth Sub, a part of the E½ of the S.E.¼ of Sec. 27, T1S, R8E, Village of Plymouth, Wayne County, Mich. and that the streets and alleys as shown on said plat are hereby dedicated to the use of the public.

Witness our hands and seals this 8th day of December A. D. 1920.

Signed and Sealed in the Presence of
Mabel G. Herald (L.S.)
Carrie C. Schwartzel (L.S.)
Roy F. Gittins (L.S.)
Bertha Hullinger (L.S.)
Jessie M. Nash (L.S.)
Erford Z. Nash (L.S.)

STATE OF MICHIGAN } ss.
County of Wayne
On this 8th day of December 1920 before me, a Notary Public in and for said county, personally appeared the above named Jessie M. Nash, a widow known to me to be the persons who executed the above dedications, and acknowledge the same to be their free act and deed.
Carrie C. Schwartzel
Notary Public Wayne Co., Mich.
My Commission expires May 15-1921

STATE OF MICHIGAN } ss.
County of Wayne
On this 8th day of December 1920 before me, a Notary Public in and for said county, personally appeared the above named Roy Herald and Clarence E. Gittins and Lois F. Gittins his wife, known to me to be the persons who executed the above dedications, and acknowledge the same to be their free act and deed.
Carrie C. Schwartzel
Notary Public Wayne Co., Mich.
My Commission expires August 1st-1921

STATE OF MICHIGAN } ss.
County of Wayne
On this 8th day of December 1920 before me, a Notary Public in and for said county, personally appeared the above named Erford Z. Nash, known to me to be the persons who executed the above dedications, and acknowledge the same to be their free act and deed.
Carrie C. Schwartzel
Notary Public Wayne Co., Mich.
My Commission expires August 1st 1921.

I hereby certify that the plat hereon platted is a correct one and that permanent monuments, consisting of iron pins one inch in diameter and eighteen inches long have been placed in the ground at all points marked thus "O" as thereon shown at all angles in the boundaries of the land platted, and at all intersections of streets or streets and alleys.
Blaine Holman
Registered C.E. and Surveyor.

This plat was approved by the Village Commission of the Village of Plymouth, Wayne County, Mich. at a meeting held January 17th 1921.
Sidney D. Strong
Village Clerk

Wayne County Treasurer's Office
Detroit, Mich. 26th Jan. 1921
I hereby certify that according to the Records of this Office all Taxes for five years prior to the 8th day of December 1920, are paid, and that there are no Tax Liens or Titles held by the State or any individual against the above described property.
H. B. Hudey
WAYNE COUNTY TREASURER

DESCRIPTION

The land embraced in the annexed plat of "Nash's Plymouth Subdivision" a part of the E½ of the S.E.¼ of Sec. 27, T1S, R8E, Village of Plymouth, Wayne County, Michigan is described as follows:- Beginning at the S.W. corner of the E½ of the SE¼ of Sec. 27; thence N0°0'E 1506.2 Ft.; thence S.75°0'E 166.2 Ft.; thence N0°0'E 81.3 Ft.; thence S75°42'E 270.4 Ft.; thence S10°34'W 202.6 Ft.; thence S 75°42'E 419.0 Ft.; thence S9°04'W 442.8 Ft; thence S75°23'E 49.5 Ft.; thence S 9°6'W 61.1 Ft.; thence S75°43'E 127.4 Ft.; thence S8°57'W 71.9 Ft.; thence S77°3'E 13.5 Ft.; thence S7°31'W 300.2 Ft.; thence S87°0'E 132.0 Ft.; thence S8°2'W 266.6 Ft. to the common line to Secs 27 and 34; thence N89°6'W 939.4 Ft. along the said common line to the point of beginning; containing 26.197 acres.